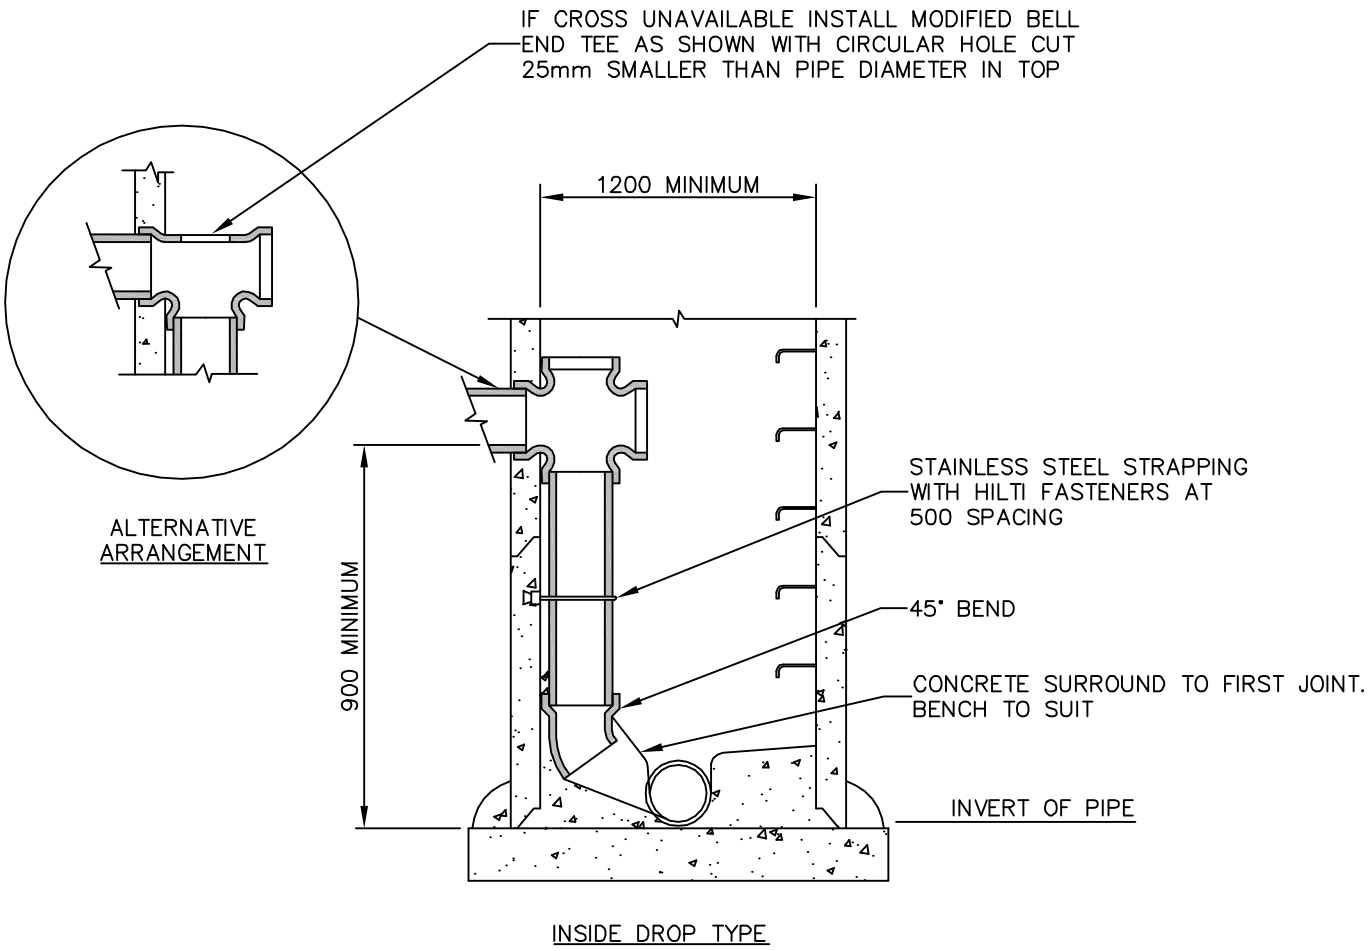

INSIDE DROP TYPE

NOTES:

NOTES:

1. INSIDE DROP TO BE USED ONLY WHERE SPECIFIED BY CONTRACT ADMINISTRATOR.
2. ALL INSIDE PIPE AND FITTINGS PVC DR 25/35.
3. THIS DRAWING SHOWS INSIDE DROP ONLY. SEE DRAWING S1 FOR ALL OTHER DETAILS PERTAINING TO MANHOLE REQUIREMENTS.
4. REFER TO CONTRACT DRAWINGS, SECTION 33 44 01 FOR DETAILED SPECIFICATIONS.

NO.	DATE	REVISION DESCRIPTION	BY	APP

INSIDE DROP MANHOLE

CITY OF KAMLOOPS

DWN. BY: DAR	CHK'D BY: GC	SCALE: N.T.S.	DATE: 30DEC10	DWG. NO.: SS4	REV.: